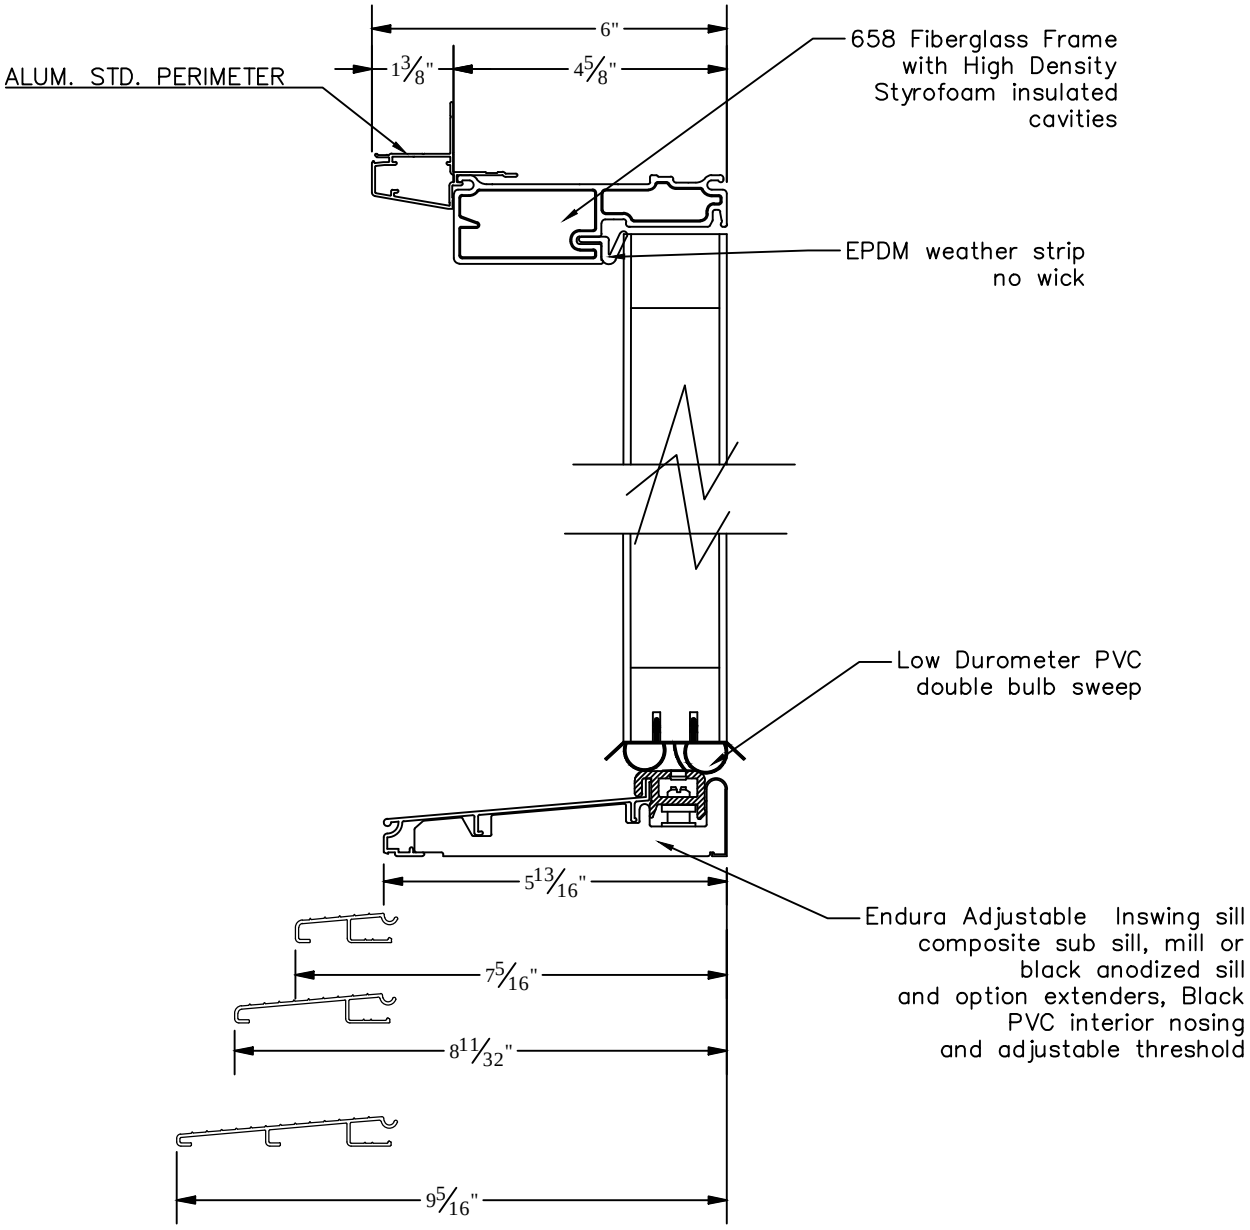

REV.	DESCRIPTION	DATE:
0	ISSUED FOR REVIEW	

SILEX FIBERGLASS
1450 WALL ST.
WINNIPEG, MB R3H 2S3
TEL: 204-788-0648
FAX: 204-788-0649

SHEET TITLE:

458 INSWING DOOR

SCALE: 1"=0'-2"

DRAWN BY: ZH

D1