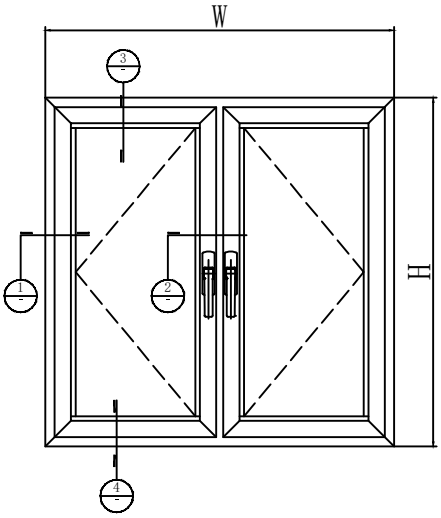

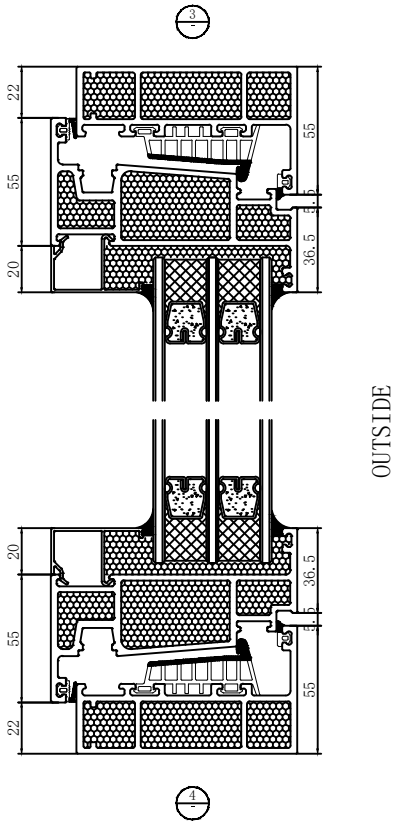

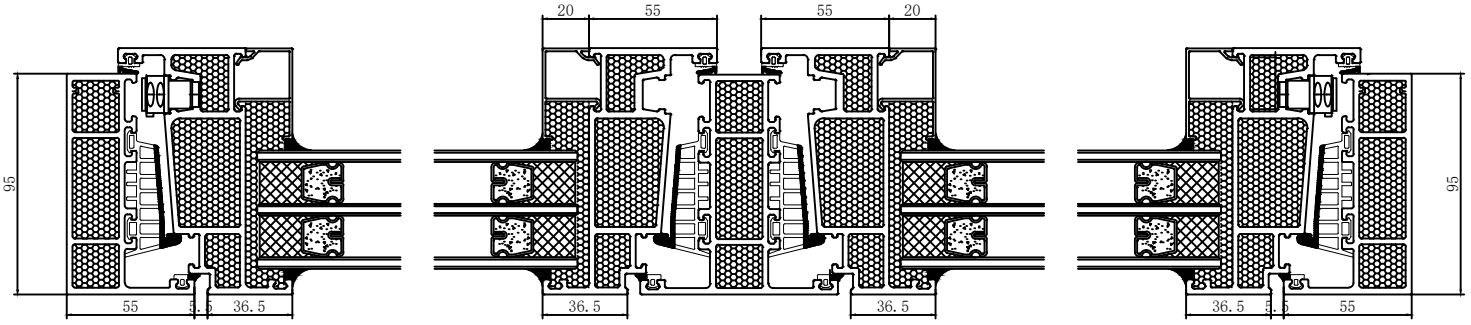

0	ISSUED FOR REVIEW

SILEX FIBERGLASS 1450 WALL ST. WINNIPEG, MB R3E 2S3 TEL: 204-788-0648 FAX: 204-788-0649	PROJECT TITLE AND ADDRESS: 95 SERIES TILT & TURN WINNIPEG MB	NOTES: 1, SILEX 95 SERIES FIBERGLASS FRAME; 2, WHITE IN AND OUT; 3, STD. PERIMETER AND CELLULAR; 4, F.S.= FRAME SIZE, R.O.= ROUGH OPENING SIZE, B.M.= BRICK MOULD SIZE, G.S.= GLASS SIZE, QTY= QUANTITY.	SHEET TITLE: WINDOW DETAIL SCALE: DATE: 26-04-06 DRAWN BY: ZH D3